THE COLONIAL THEATRE
GROUND PLAN

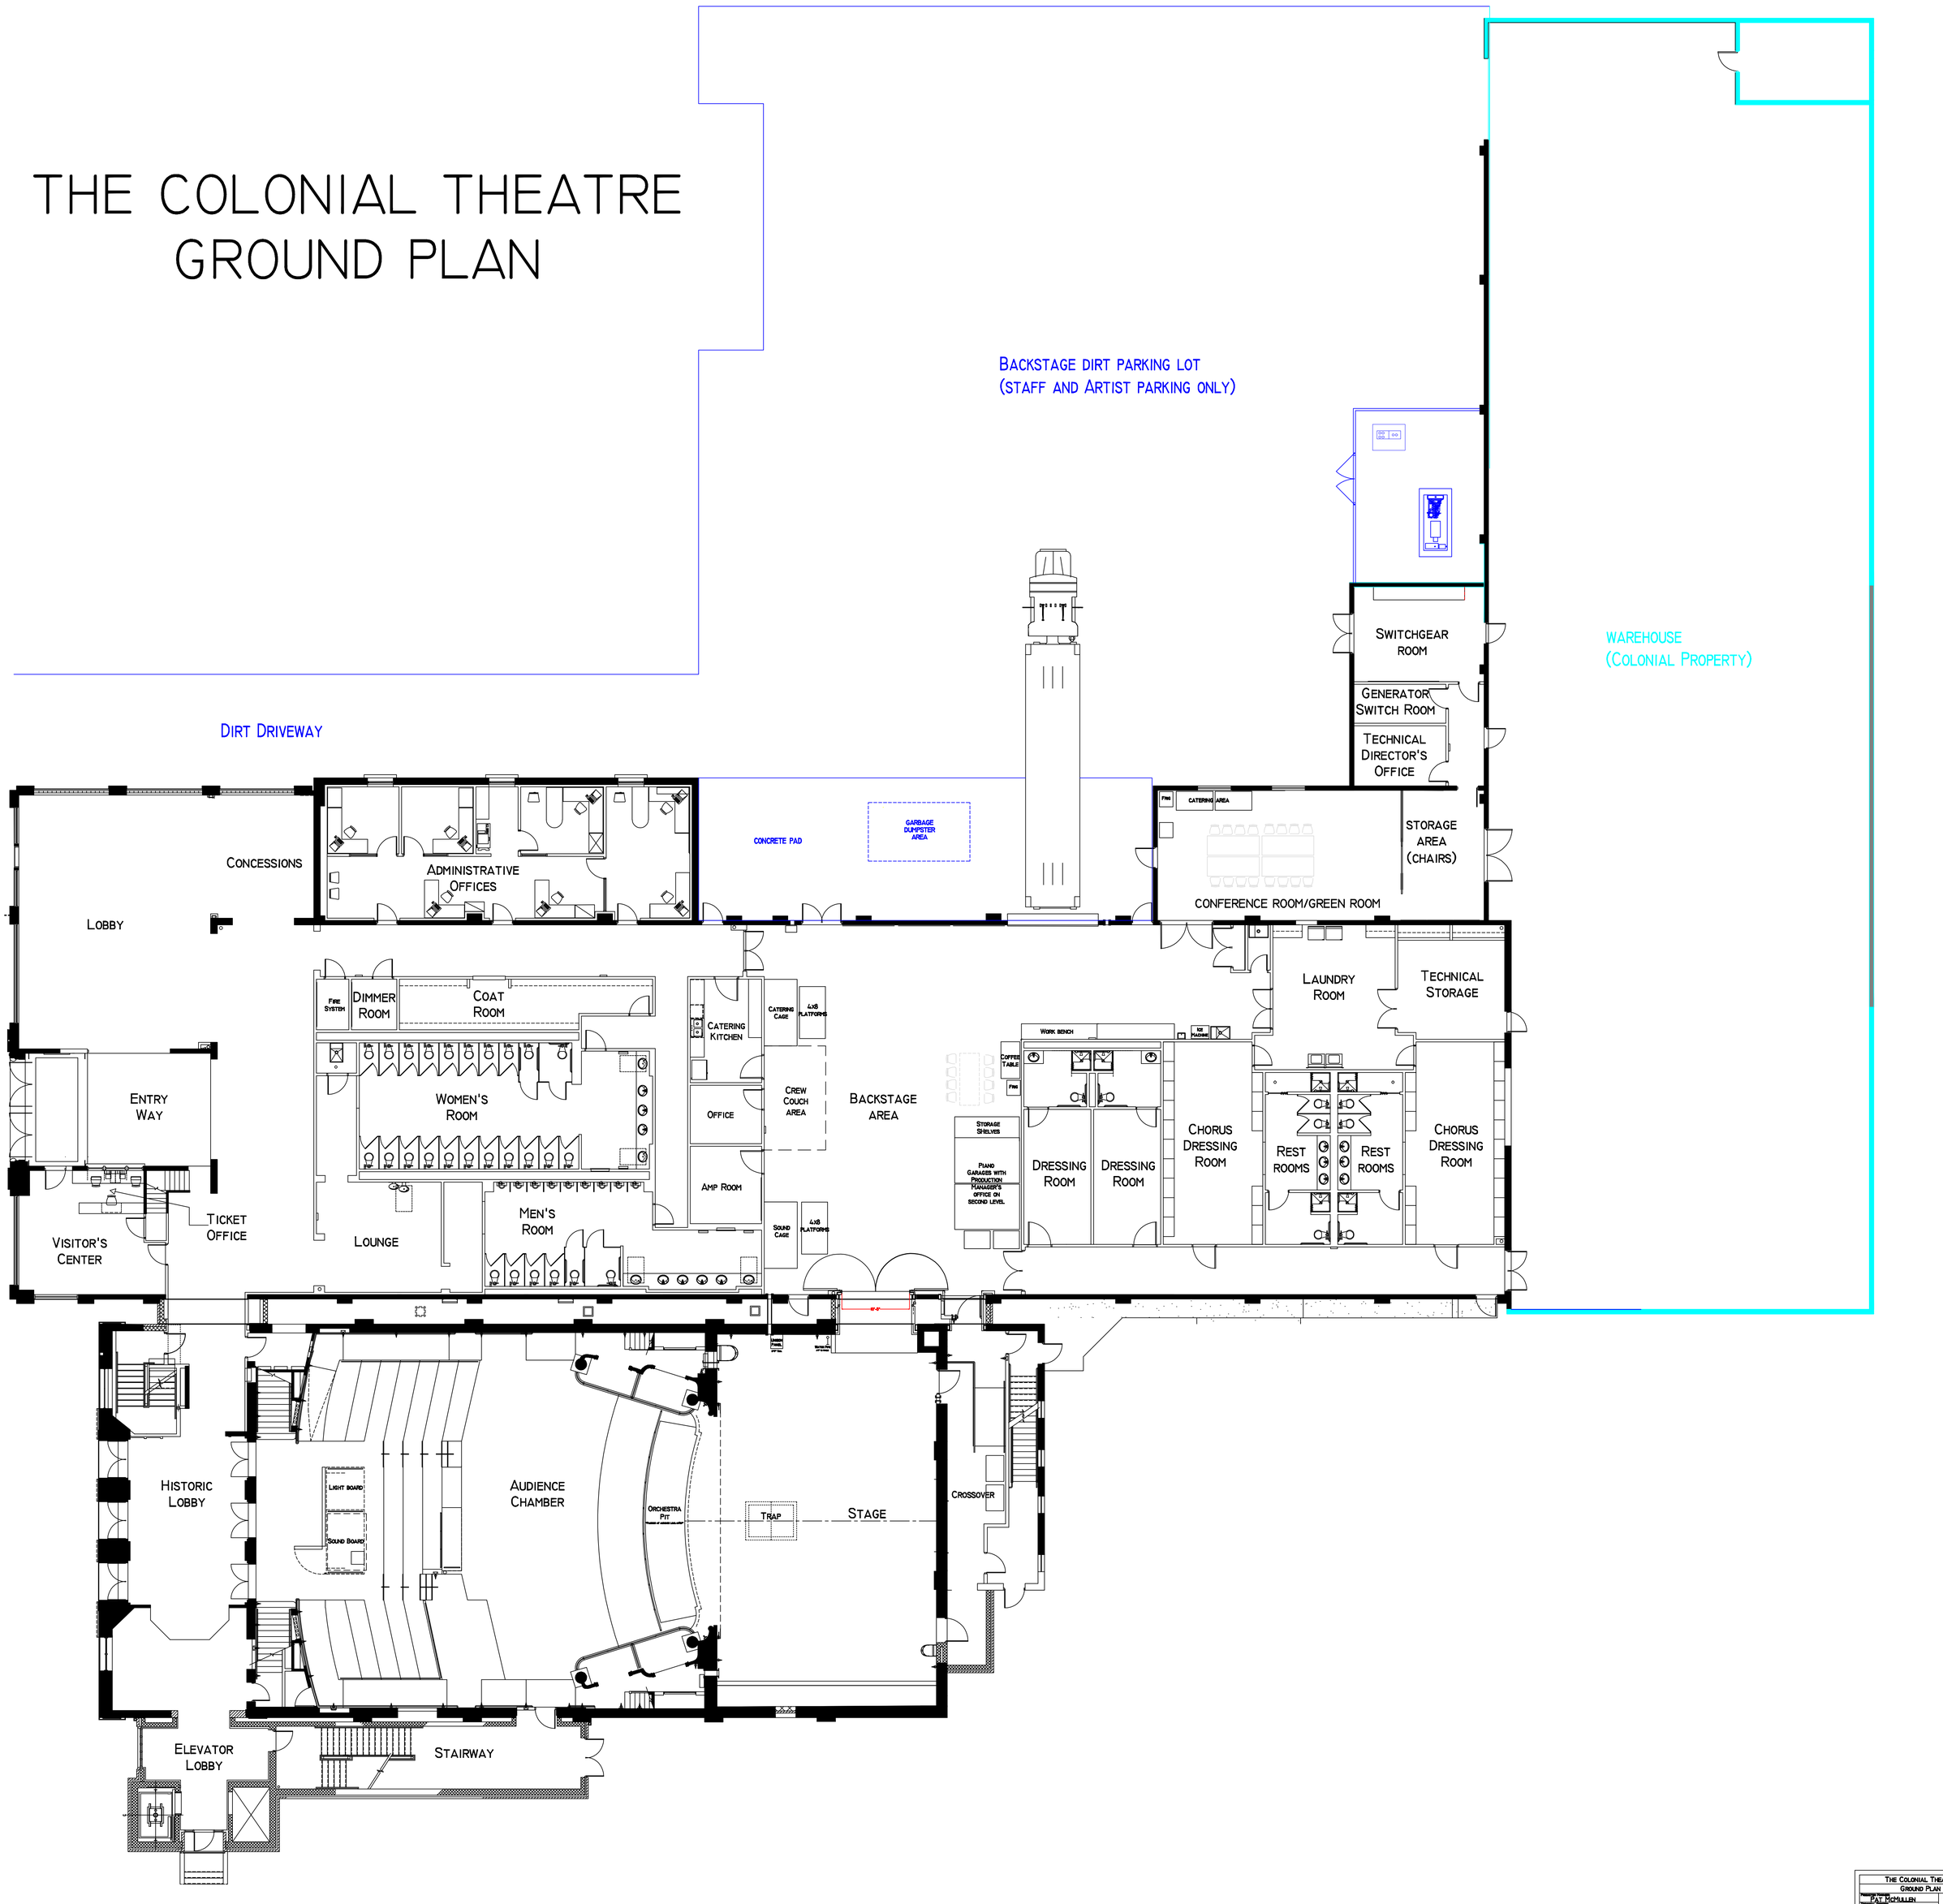

THE COLONIAL THEATRE	
GROUND PLAN	
PROJECT MANAGER: PAT MCMULLEN	PLATE: 1 OF 1
DRAWN BY: TOM MINUCCI	
LAST REVISED: PM	ORIGINAL: 1/28/16
	SCALE: NTS